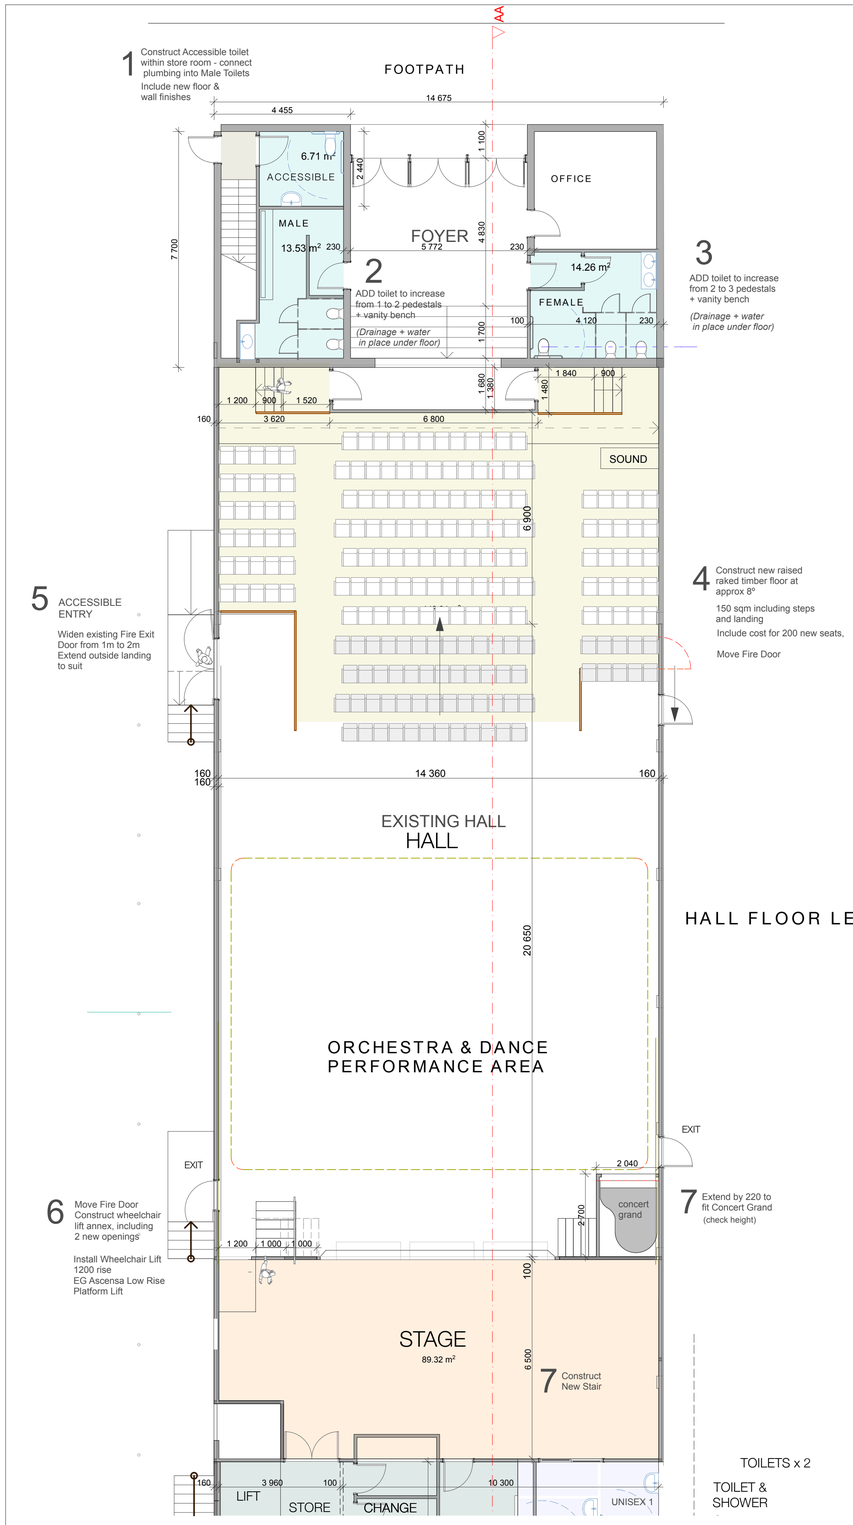

HALL FLOOR LEVEL

MULTI FUNCTION FLOOR LEVEL

preliminary !!!

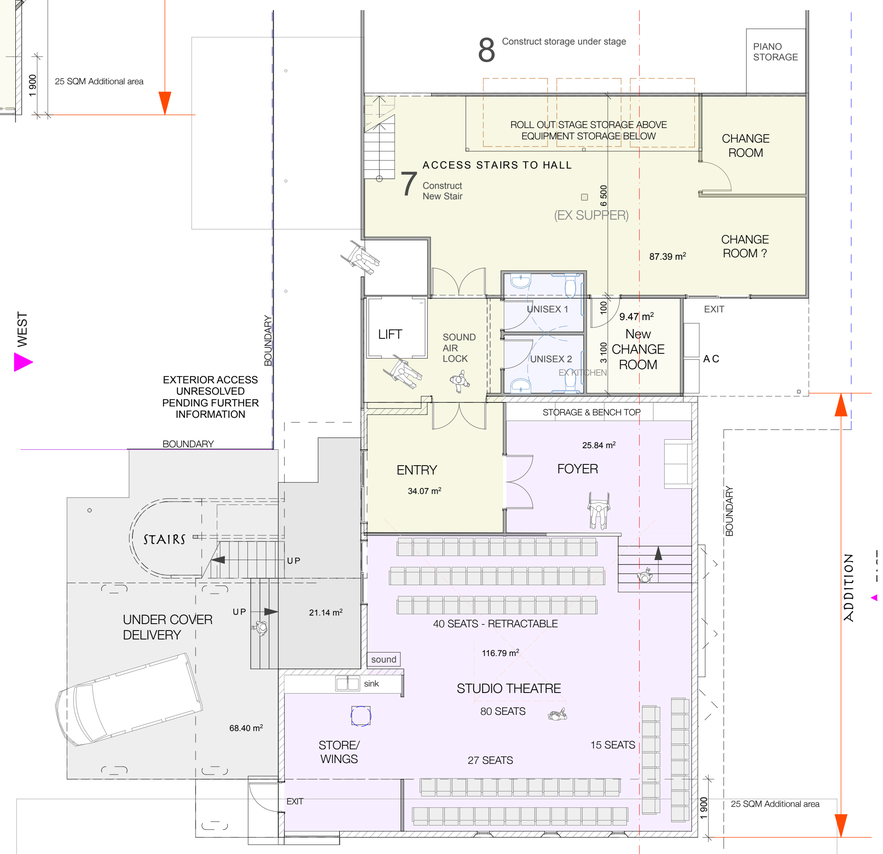

STUDIO THEATRE FLOOR LEVEL

STEPHEN GORRELL ARCHITECT LANDSCAPE ENVIRONMENT
barcoo2@westnet.com.au
0408 903 998
Reg No 3950

BELLINGEN MEMORIAL HALL - **TRANSFORMATION PROJECT**

Concept Design PLANS

For Bellingen Shire Council 27th May 2019 DWG 001